

CASA
TINY HOUSE

THE MODEL COLLECTION

FAMILY TINY HOME

Meadow

Family-focused living, designed for space,
comfort and connection.

10 x 3 M • 3 BEDROOMS

— ABOUT THE MODEL

A family home with three bedrooms and room to gather.

The Meadow is designed for families who want to live tiny all year round — three bedrooms, generous living areas and a big kitchen at the heart of the home.

The main bedroom sits on the ground floor, with access from both sides of the bed. Upstairs, two cosy standing-height lofts sit one on each side of the stair — perfect for kids or guests.



10.0 m

LENGTH

3.0 m

WIDTH

4.3 m

HEIGHT

3

BEDROOMS

2 lofts

STANDING
HEIGHT

14.4 t

TRIPLE AXLE



LIVING

A living room sized
for the whole family,
not just a couple.

THE MEADOW

03



THE HEART OF THE HOME

**A big kitchen,
made for
family meals.**

A U-shaped kitchen with a breakfast bar puts cooking at the centre of everyday life, under a high ceiling filled with natural light.

- Great natural light
- High ceiling
- Breakfast bar
- U-shaped kitchen



LOUNGE & DINING

Generous social spaces, for living together.

Kitchen and lounge flow into one large room — space to share meals, spread out and have people over without anyone feeling squeezed.

Optional covered deck along the side of the home, extending the living space outdoors.



BATHROOM

A family bathroom with its own laundry.

Set on the ground floor between the living area and the main bedroom, with the laundry built in so everyday routines stay in one place.

- 1200 × 900 mm shower
- Space for a washing machine
- Composting or flushing toilet
- Thermann 16 gas hot water system

Three bedrooms, across two levels.

A ground-floor main bedroom you can reach from both sides of the bed, and two standing-height lofts upstairs, one on each side of the stair — privacy for every member of the family.



THE LAYOUT

Two levels, three bedrooms.



01

Kitchen & lounge

One large social room at the heart of the home.

02

Bathroom

With the laundry built in.

03

Central stair

Up to two lofts, one on each side.


04

Main bedroom

On the ground floor, open on both sides of the bed.

Ground floor

• SCALE 1:50

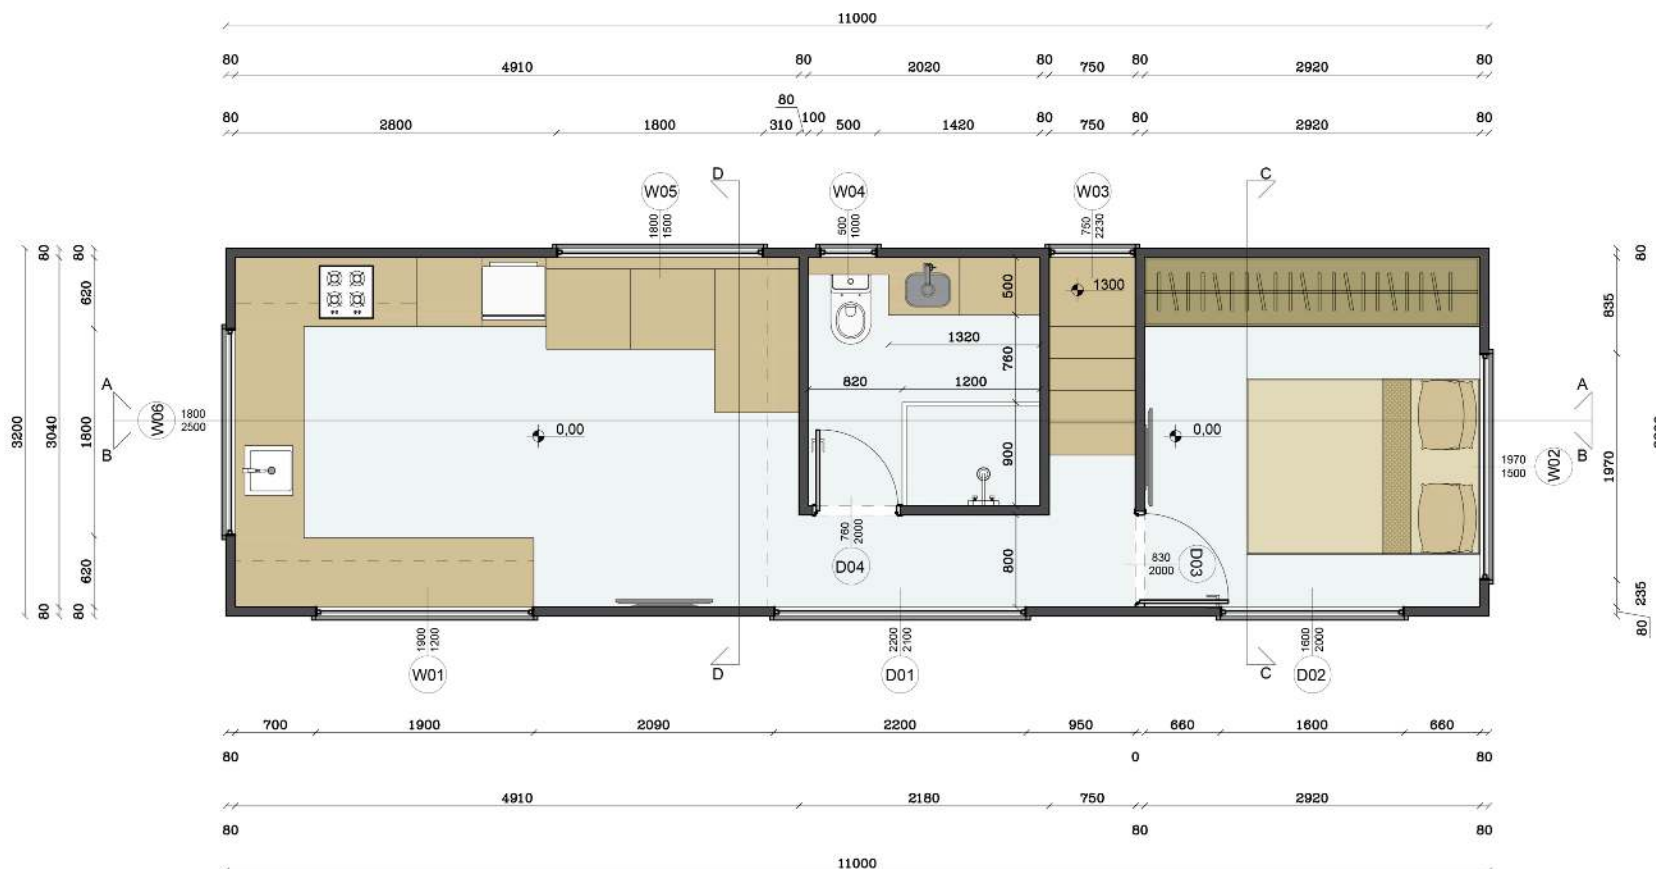

OVERALL

11.0 x 3.2 m

Premium footprint.

KITCHEN & LOUNGE

4.91 m

U-shaped kitchen opening to the lounge.

BATHROOM

2.02 m

Shower, vanity, WC and laundry, beside the stair.

MAIN BEDROOM

2.92 m

Full-width wardrobe and door D02 to the deck.

Designed for families — and the people they bring home.

01

Full-time families

Looking for a home they can live in all year round.

02

Entertainers

Who love having people over for long lunches and dinners.

03

Growing families

Who value a little privacy for everyone.

04

More-space seekers

Who want the tiny life in a bigger home.

A full home on wheels — *not a caravan.*

Dual skillion roof, a standing-height upper level and a Truecore steel frame. Handcrafted in Landsborough, Queensland, for year-round family living.

01

Built like a house

Truecore steel frame, Colorbond Trimdeck, Pro Clima moisture wrap and R2.5 insulation throughout.

02

Fully transportable

The Standard sits on a 14.4 t triple-axle trailer, with a galvanised heavy-duty chassis, breakaway system and brakes on all wheels.

03

Room to grow

Choose the 10 m Standard or the larger 11 × 3.2 m Premium as your family's needs change.

Standard inclusions

Meadow Standard · 10.0 × 3.0 m · from AUD \$207,000

CHASSIS & DIMENSIONS

Fully transportable, road registrable, VIN

Galvanised heavy-duty chassis

14.4 t triple axle

4 stabiliser legs

Breakaway system

Brakes on all wheels

Lights and mudguards

10 m long · 3 m wide · 4.3 m high

Dual skillion roof

Truecore steel frame

EXTERIOR & STRUCTURE

Colorbond Trimdeck roofing

Colorbond cladding

Pro Clima moisture management wrap

Earth wool insulation R2.5 throughout

Structural subfloor

All internal walls

Aluminium windows and doors, black or white

Flyscreens throughout

PLUMBING

1200 × 900 mm shower with screen

Shower head and mixer

Bathroom basin and vanity

Kitchen sink and tap

Space for washing machine

Composting or flushing toilet

Thermann 16 gas hot water system

Water inlet

Black or silver tapware

Standard inclusions

Meadow Standard · 10.0 × 3.0 m · from AUD \$207,000

ELECTRICAL & KITCHEN

- Main switchboard
- Power inlet
- External power point
- Internal power points
- Smoke detector
- Outdoor light
- 12 V bathroom fan
- Downlights
- Westinghouse oven and range hood
- 2-burner stove
- Mitsubishi 2.5 kW air conditioner

INTERNAL FIT-OUT

- Three bedrooms, two in standing-height lofts
- Quality vinyl flooring, multiple colours
- VJ panel walls and ceilings
- Triple coat of low-VOC paint
- Painted pine trims and mouldings
- Soft-close cabinetry as per design
- Timber handles



Everything in Standard, plus

Meadow Premium · 11.0 × 3.2 m · from AUD \$235,000

• PREMIUM

SIZE & TRAILER

Larger 11.0 × 3.2 m footprint

Air brakes on all wheels

KITCHEN

4-burner gas stove

Inbuilt fridge

1000 mm ceramic kitchen sink

Premium tapware

FINISHES & LIGHTING

Timber feature wall

Multi-colour paint scheme

Pendant lights

Wall lights

Stair step lighting

CASA
TINY HOUSE

Ready to make the Meadow yours?

Book a call with our founder, Eduardo, or visit our workshop and stand inside a Casa Tiny home.

CALL

0478 645 592

EMAIL

admin@casatiny.com.au

VISIT

1/27 Lenco Crescent, Landsborough
QLD 4550

ONLINE

casatiny.com.au • [@casa.tinyhouse](https://www.instagram.com/casa.tinyhouse)

THIA & ATHA CERTIFIED

